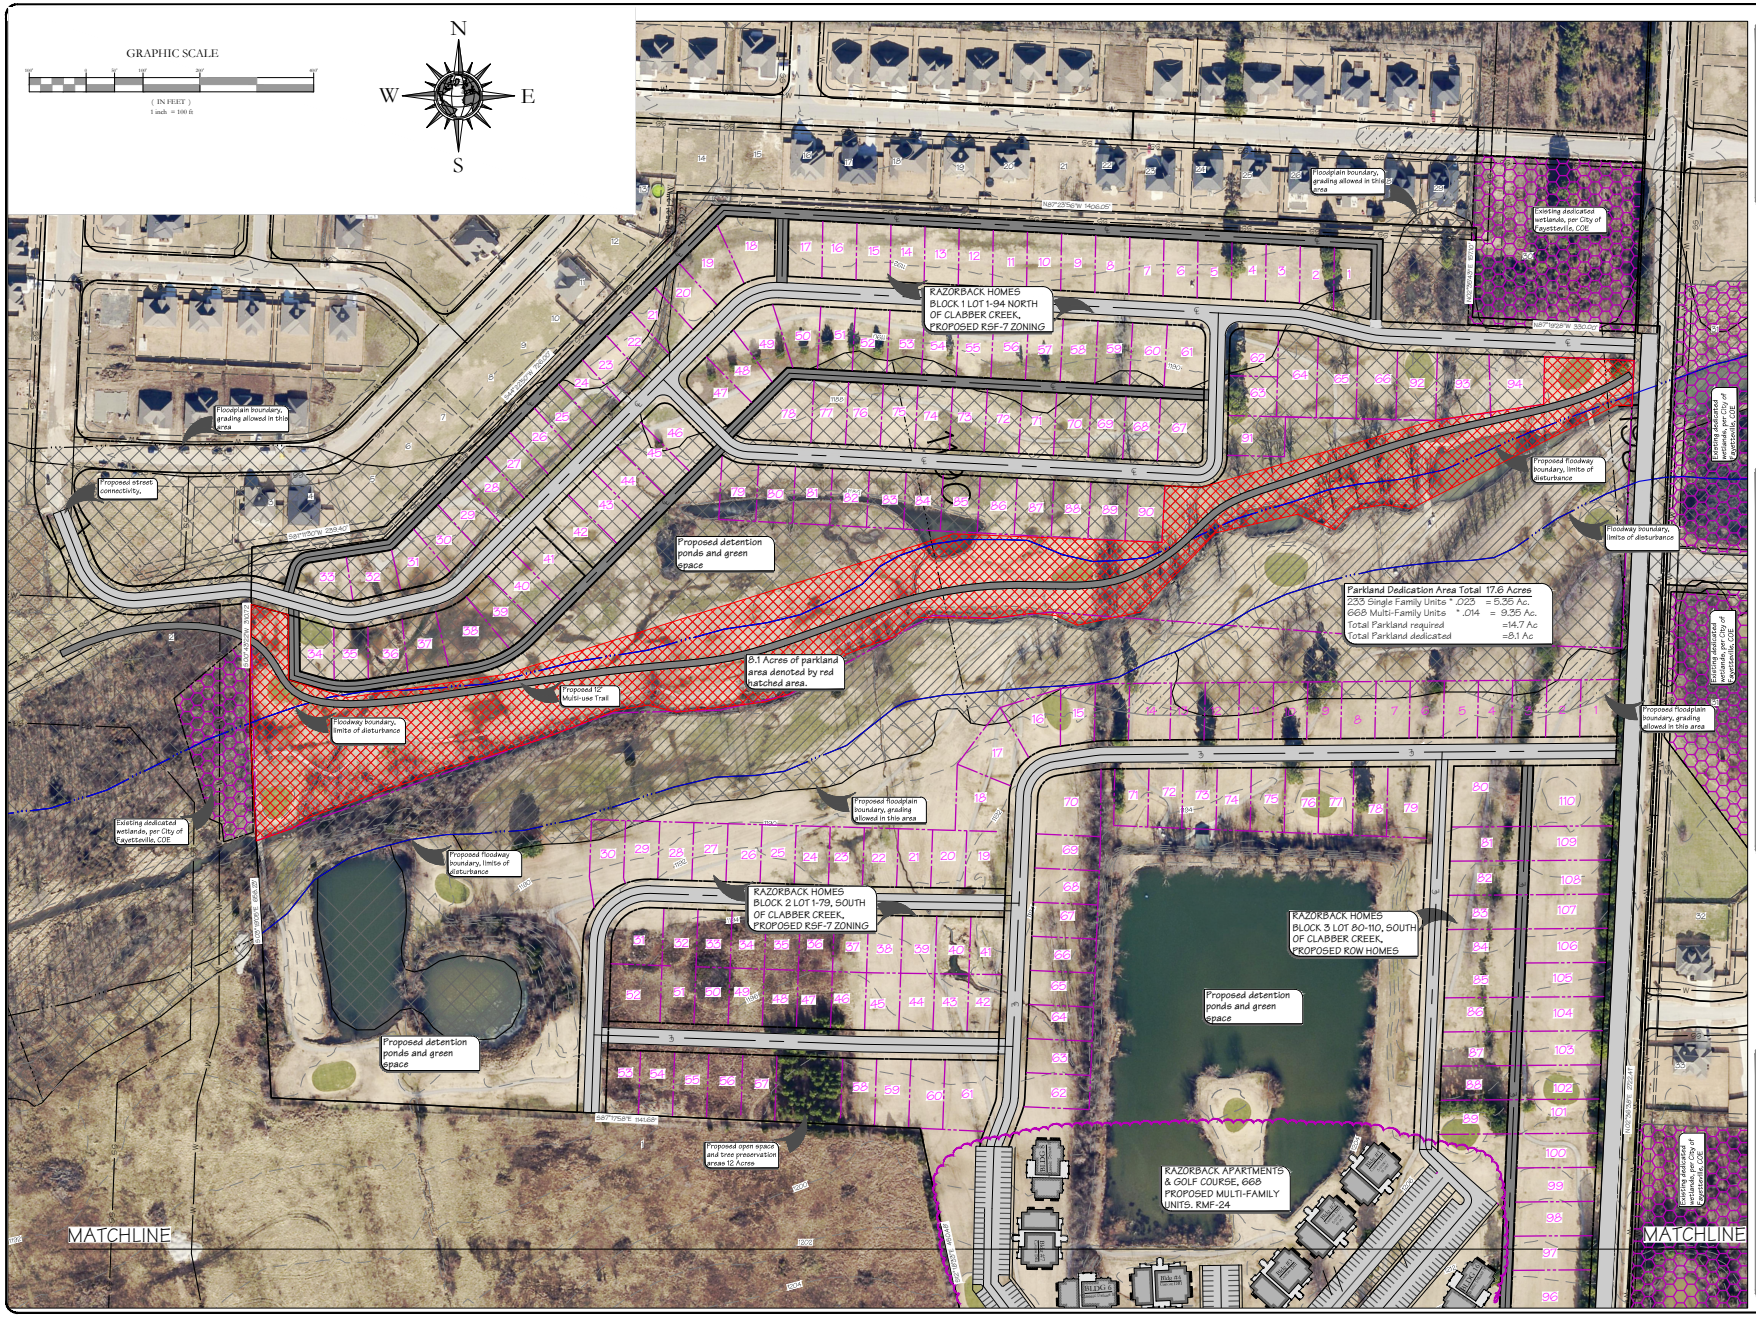

Site Plan-North
Razorback Apartments & Golf Couse

PYD For:
Razorback Apartments & Golf Couse
Deane Solomon Road & W Lon Dr
Razorback Apartments & Golf Couse, ALP
1200 East Joyce Blvd.
Fayetteville, AR 72703
(479) 521-6686

BLEW & ASSOCIATES, PA
CIVIL ENGINEERS & LAND SURVEYORS
524 W. SYCAMORE ST, SUITE 4
FAYETTEVILLE, ARKANSAS 72703
OFFICE: 479.443.4506
FAX: 479.582.1883
www.BLEWINC.com
Certificate of Authorization № 1534

DRAWN BY:	E. Heller
JOB NUMBER:	15-158
SUBMITTAL DATE:	2015-05-07
SCALE:	As Noted
DRAWING NAME:	15-158-Parks Dept.dwg
SHEET NUMBER:	C2

n:\projects\15-158 razorback park apartments and golf\concept drawings\15-158c parks dept.dwg - Plotted on 5/26/2015 1:26:14 PM @ a scale of 1:1 w/dwg to pdf.pc3 by Eric Heller

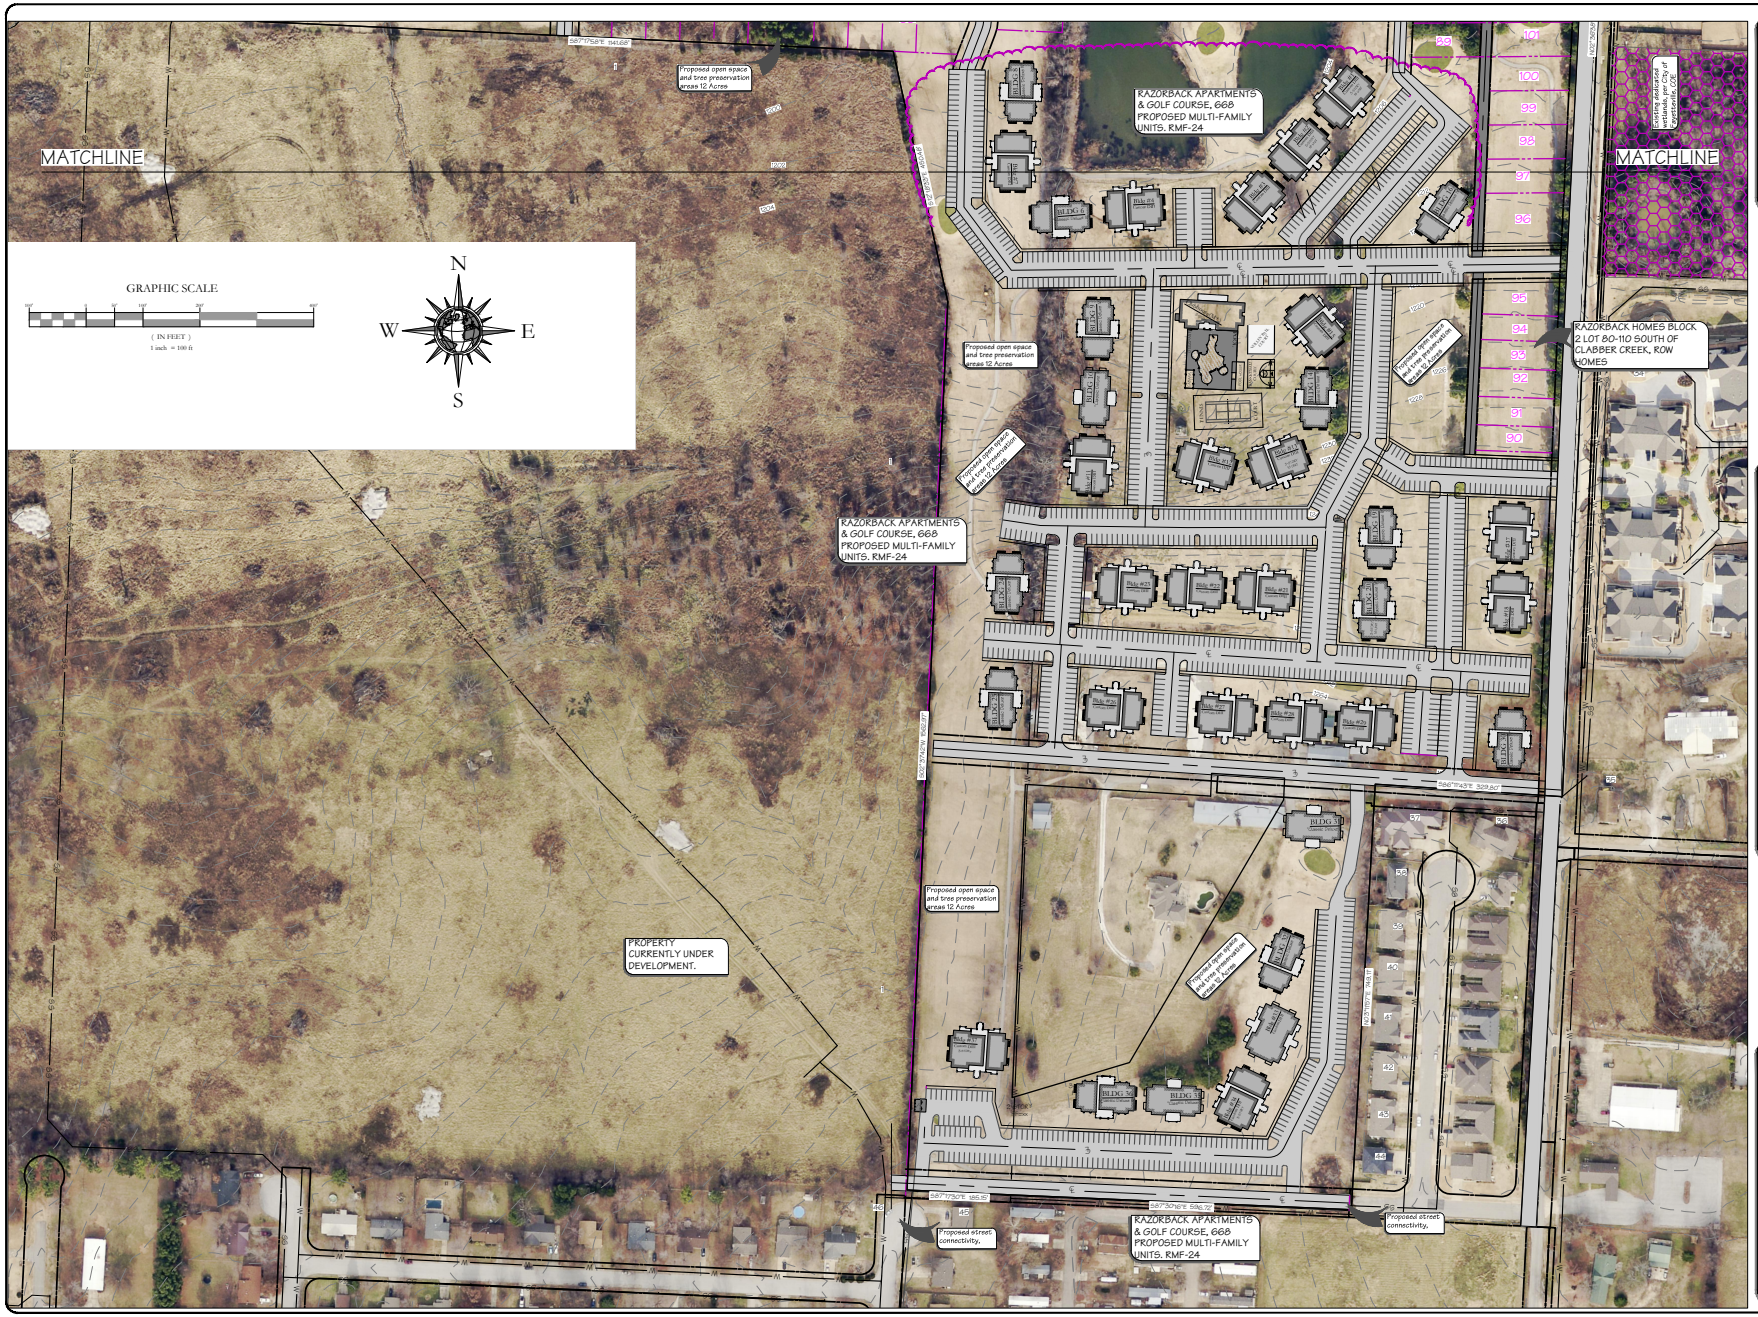

Site Plan-South
Razorback Apartments & Golf Couse

PZD For:
Razorback Apartments & Golf Couse
Deane Solomon Road & W Lori Dr
Razorback Apartments & Golf Couse, ALP
1200 East Joyce Blvd.
Fayetteville, AR 72703
(479) 521-6686

BLEW & ASSOCIATES, PA
CIVIL ENGINEERS & LAND SURVEYORS
524 W. SYCAMORE ST, SUITE 4
FAYETTEVILLE, ARKANSAS 72703
OFFICE: 479.443.4506
FAX: 479.582.1883
www.BLEWINC.com
Certificate of Authorization № 1534

DRAWN BY:	JOB NUMBER:
E. Heller	15-158
SUBMITTAL DATE:	SCALE:
2015-05-07	As Noted

DRAWING NAME: 15-158-Parks Dept.dwg

SHEET NUMBER: C3

c:\users\eric\downloads\15-158-parks dept.dwg Plotted on 5/7/2015 11:31:08 AM @ a scale of 1:1 w/ dwg.ctb to pdf.pc3 by Eric Heller